DIAL BEFORE YOU DIG
www.1100.com.au

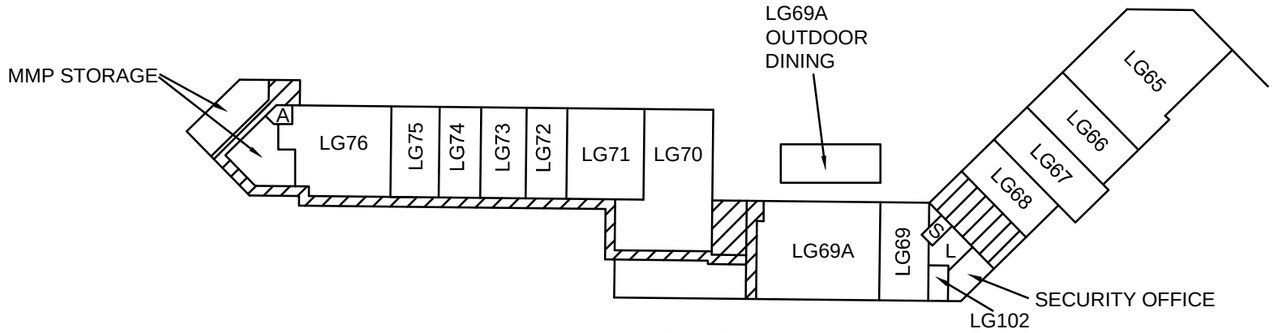

LOWER GROUND FLOOR

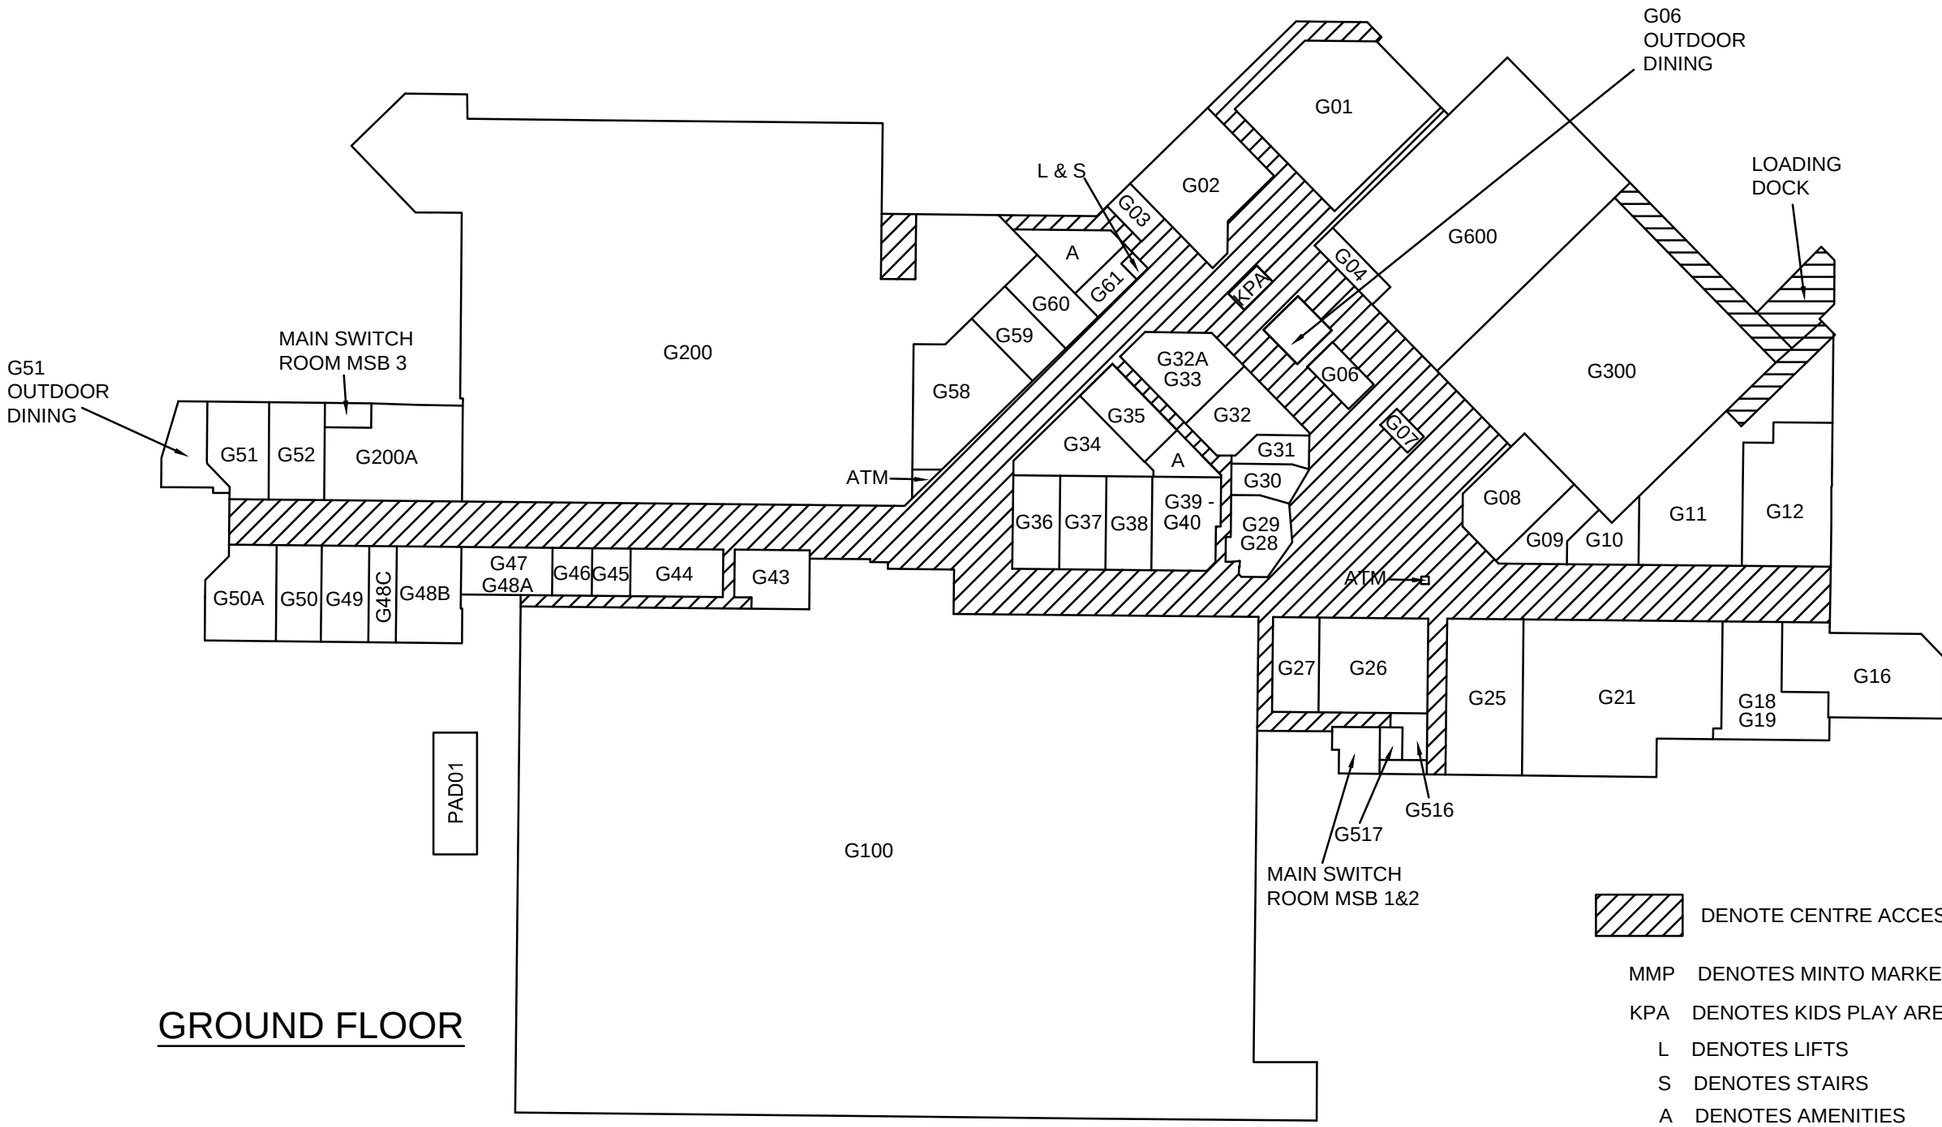

GROUND FLOOR

DENOTE CENTRE ACCESS AND PASSAGEWAYS

MMP DENOTES MINTO MARKETPLACE

KPA DENOTES KIDS PLAY AREA

L DENOTES LIFTS

S DENOTES STAIRS

A DENOTES AMENITIES

REVISION	DATE	DESCRIPTION	CCAD REF	APPROVED
00	9.09.2020	ORIGINAL ISSUE	AA	MC

Cardno
Shaping the Future
23-25 Frederick Street
PO Box 175
Rockdale NSW 2216
t: (02) 9597 9700
f: (02) 9599 2146
e: surveynsw@cardno.com.au w: www.cardno.com.au

PROJECT: MINTO MARKETPLACE

PLAN SHOWING CENTRE TENANCY LAYOUT

CLIENT: MINTO MARKETPLACE

SURVEYED	DRAWN	CHECKED	PASSED
J.E	A.G.	J.E.	J.E.

SCALE 1:800	SHEET 1 OF 1
DRAWING NUMBER	REV
11898600001	01

A3

N